

JAMES ANDERSON

Millbrooke Court, Keswick Road

London SW15

Guide Price £350,000



Millbrooke Court, Keswick Road
London SW15

This charming one-bedroom flat offers a delightful living experience in the heart of Putney. Spanning an impressive 584 square feet, the property is presented in excellent condition throughout, making it an ideal choice for first-time buyers or those seeking a investment.

The flat features a spacious reception room that provides a welcoming atmosphere, perfect for both relaxation and entertaining. The well-appointed double bedroom offers a peaceful retreat, while the modern bathroom ensures convenience and comfort. One of the standout features of this property is the private south-westerly balcony, which invites you to enjoy the sunshine and fresh air, making it an ideal spot for morning coffee or evening relaxation. The apartment also, has access to a large communal landscaped roof terrace.

With no onward chain, this flat presents a seamless opportunity for prospective buyers to move in without delay. The location is well-connected, providing easy access to local amenities and transport links, ensuring that you are never far from the vibrant life of London.

In summary, this one-bedroom flat in Millbrooke Court is a rare find, combining modern living with a touch of tranquillity. Whether you are looking to invest or make it your home, this property is sure to impress.



















Millbrooke Court

Approximate Gross Internal Area = 584 sq ft / 54.3 sq m

JAMES ANDERSON

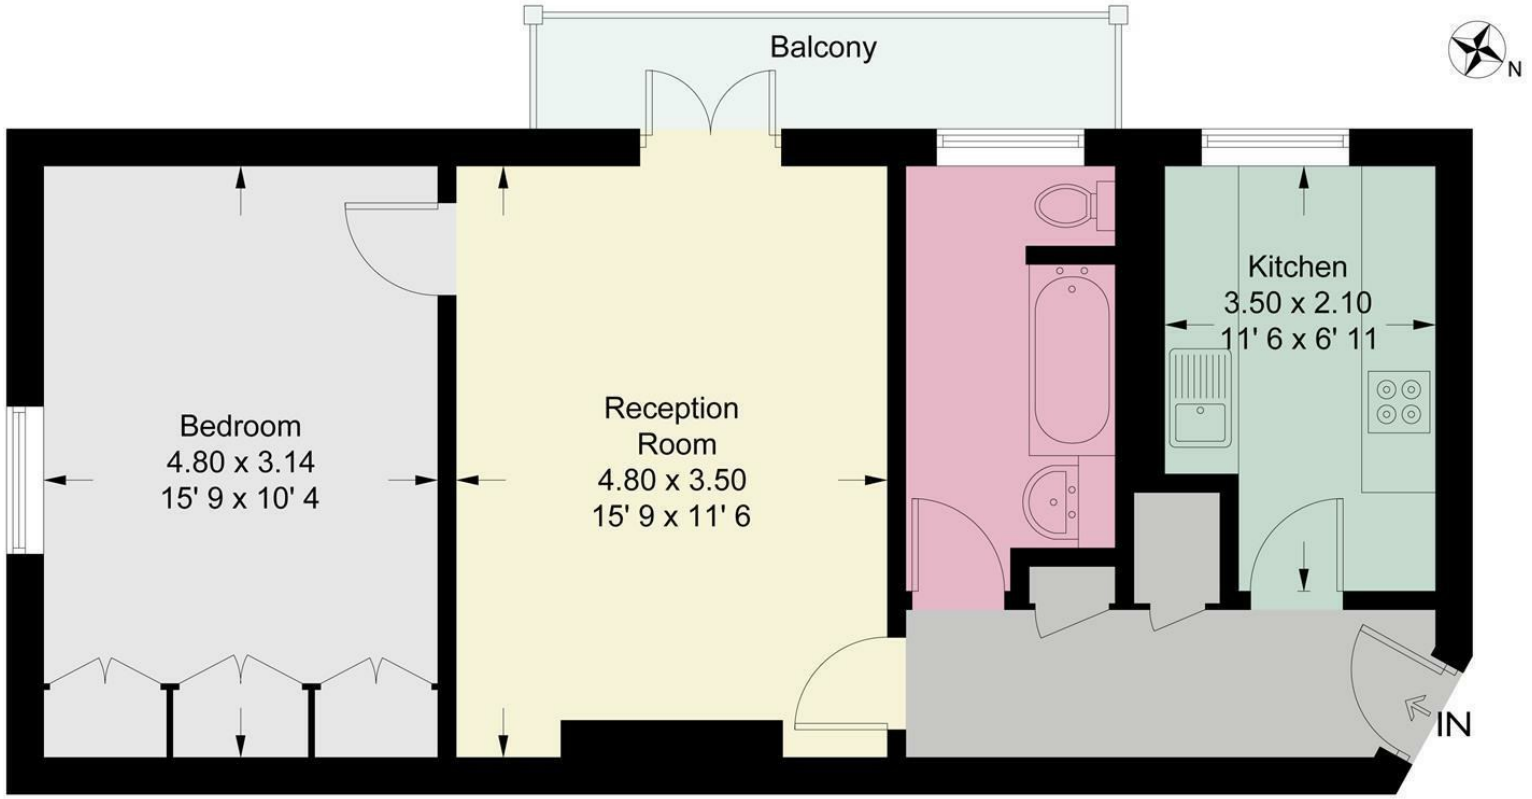

Second Floor

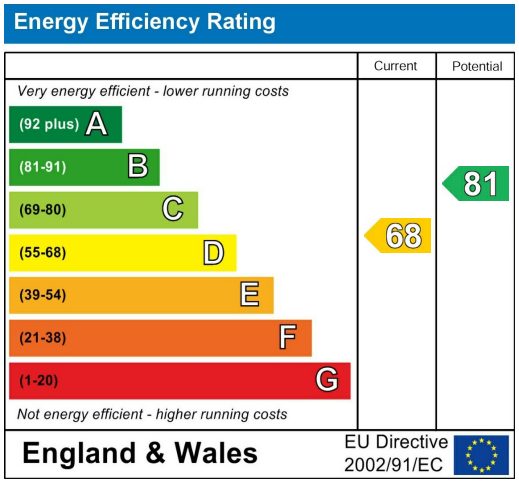

This plan is not to scale and must be used as layout guidance only. All measurements and areas are approximate and should not be relied upon to provide accurate information. This plan must not be relied upon when making property valuations, design considerations or any other such relevant decisions. We accept no responsibility or liability (whether in contract, tort or otherwise) in relation to any loss whatsoever arising from or in connection with any use of this plan or the adequacy, accuracy or completeness of it or any information within it.

JAMES ANDERSON



151 Upper Richmond Road
Putney
London
SW15 2TX

0208 785 4400
sales@japutney.co.uk